REVISIONS			
LTR	DESCRIPTION	DATE	APPVD

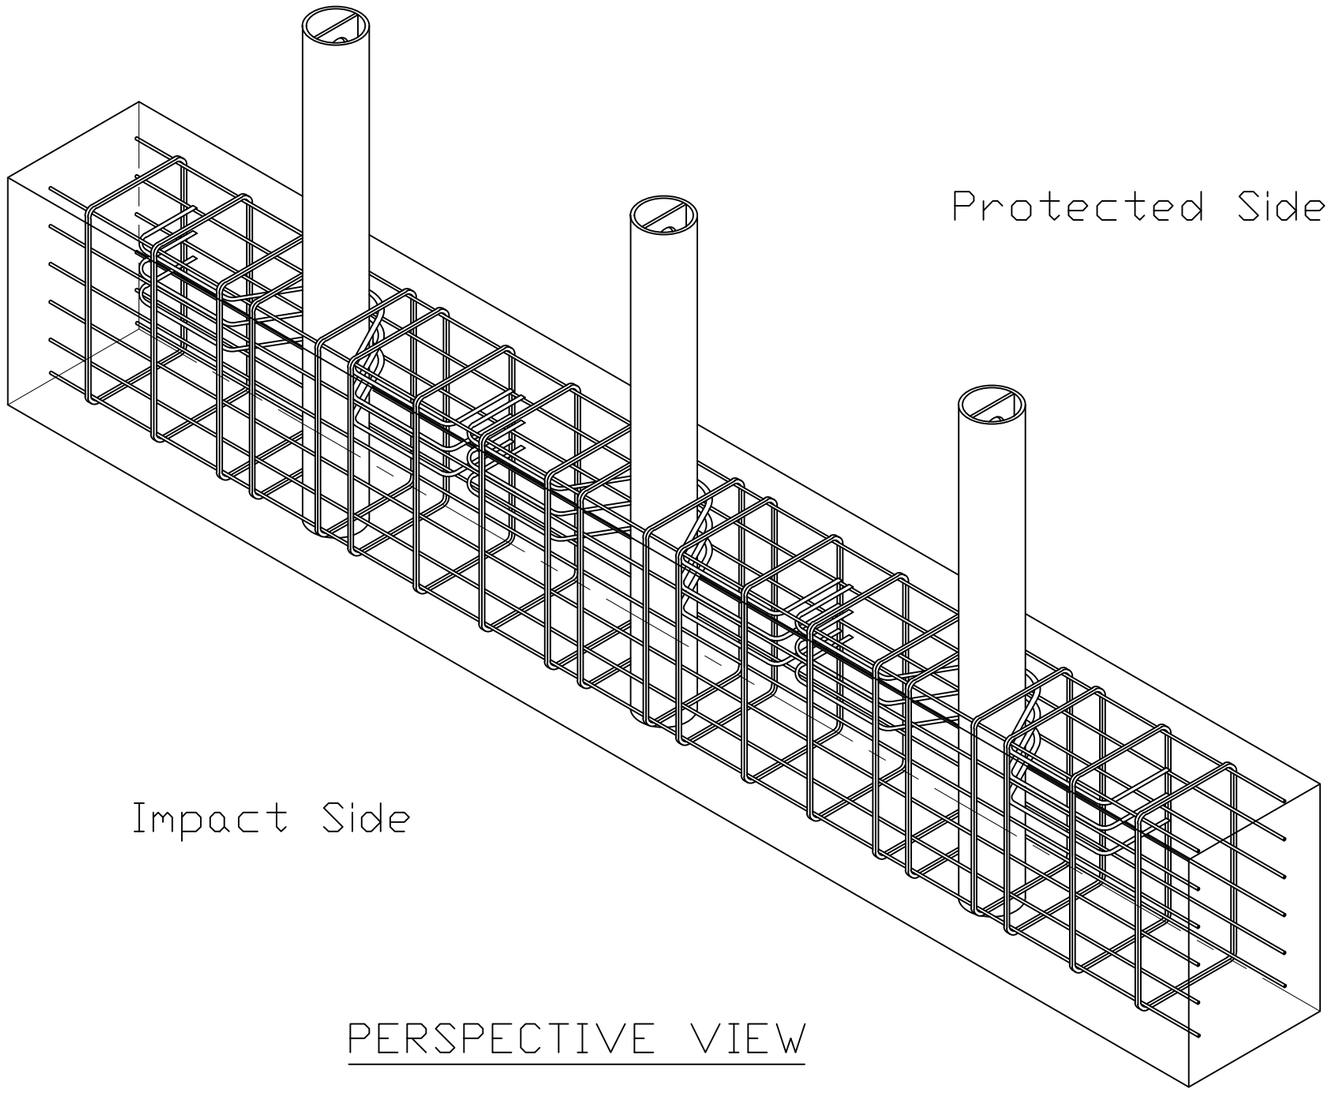

PERSPECTIVE VIEW

SERIES NUMBER:	CUSTOM	CAGE CODE	SIZE	DRAWING NUMBER: CUSTOM FIXED. 42
PRODUCT FAMILY:	FIXED BOLLARD			
PRODUCT CLASS:		DRAWN BY: MJW		DRAWING REV:
PRODUCT LINE:	BOLLARD	CHECKED BY:		SHEET: 1 OF 4
PRODUCT SUB LINE:		APPROVED BY:		RELEASE DATE:

1-800-BOLLARDS, Inc.
23392 Madero Road, Suite L
Mission Viejo, CA. 92691-2737
PHONE: 1-800-BOLLARDS
WEB: WWW.1800BOLLARDS.COM
EMAIL: INFO@1800BOLLARDS.COM

TITLE:
FIXED BOLLARD

REVISIONS			
LTR	DESCRIPTION	DATE	APPVD

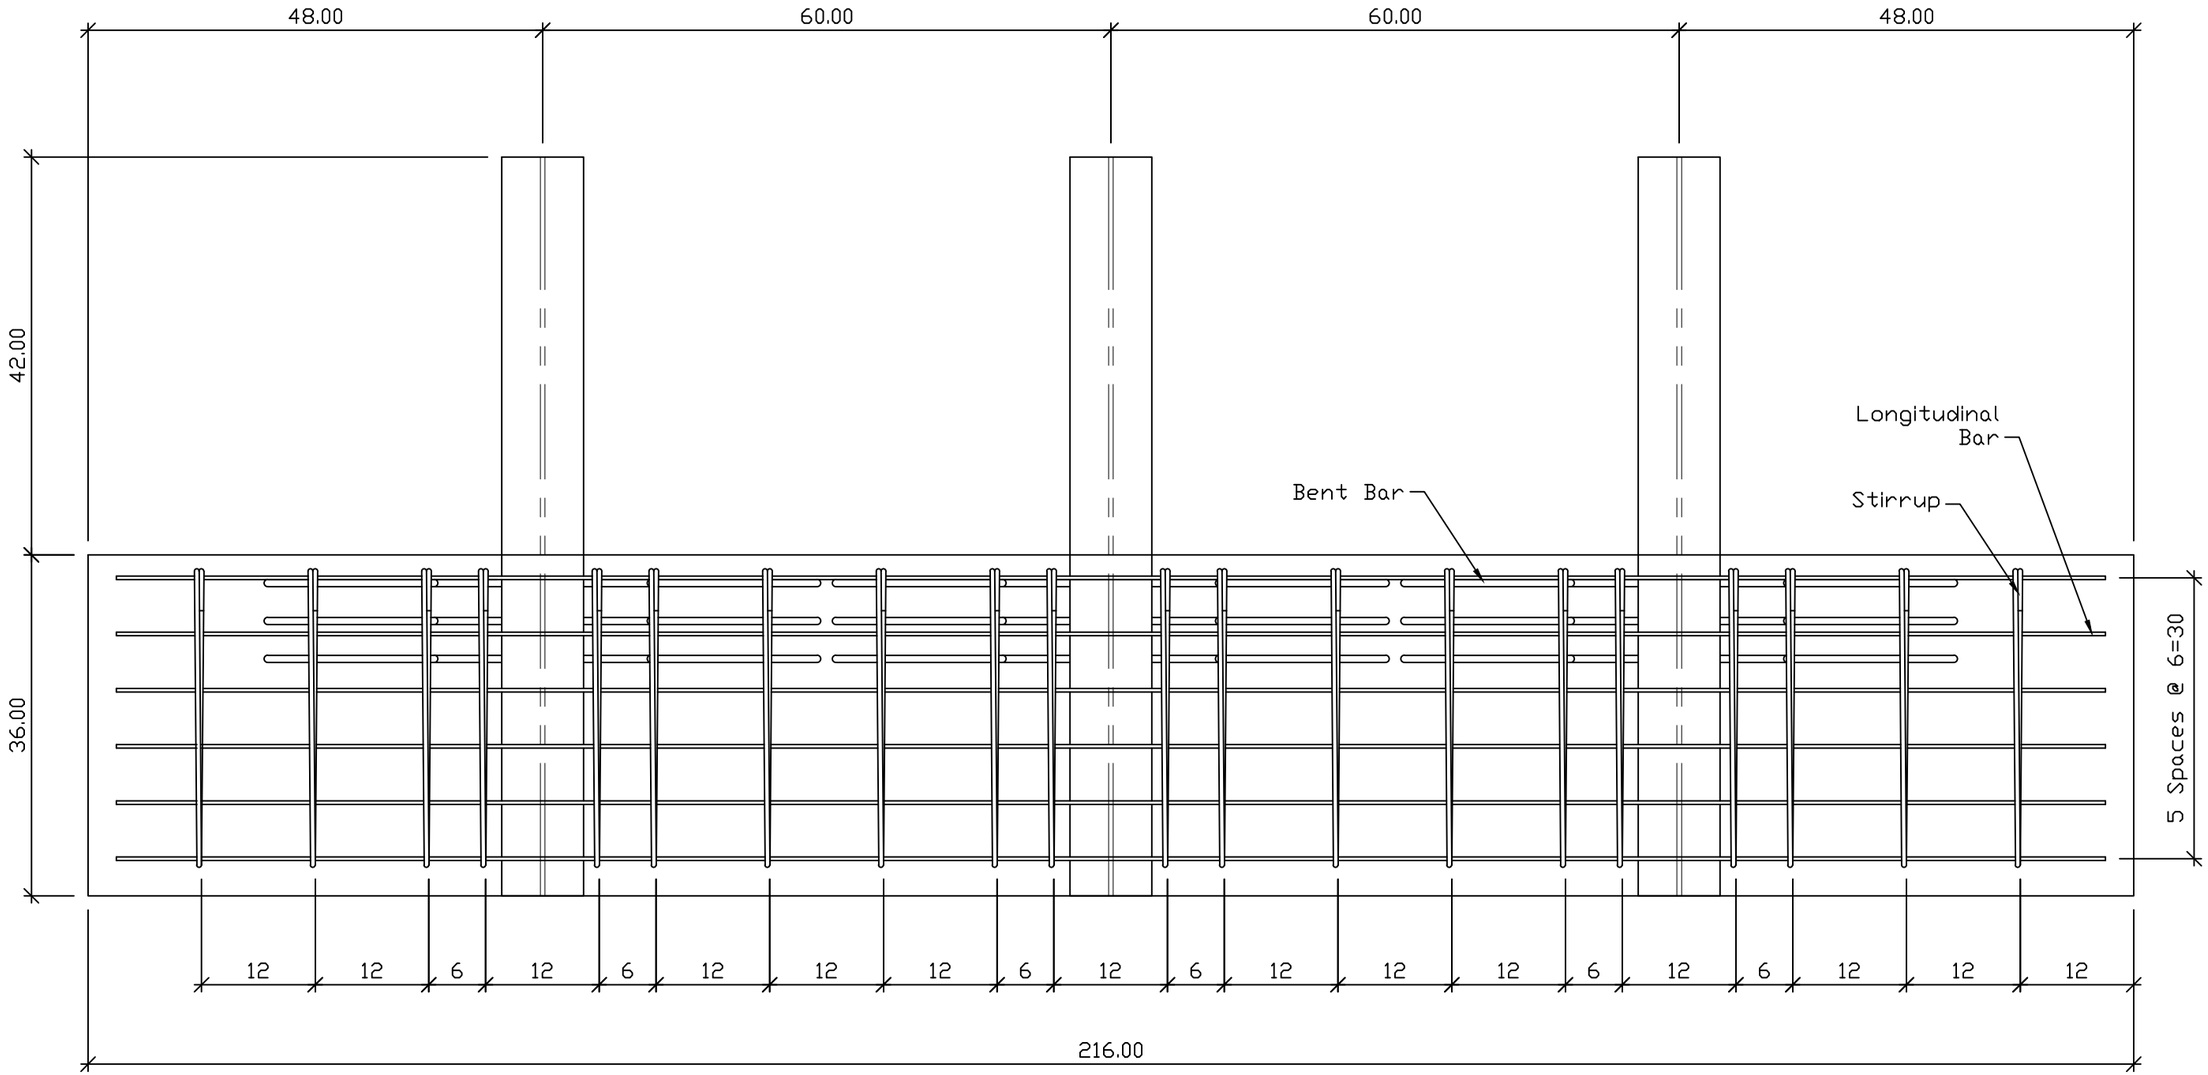

FRONT VIEW

1.All rebar is ASTM A615 Grade 60.
2.Concrete for grade beam foundation is 4,000 PSI minimum unconfined compressive strength

SERIES NUMBER:	CUSTOM	CAGE CODE	SIZE	DRAWING NUMBER: CUSTOM FIXED. 42
PRODUCT FAMILY:	FIXED BOLLARD			
PRODUCT CLASS:		DRAWN BY: MJW		DRAWING REV:
PRODUCT LINE:	BOLLARD	CHECKED BY:		SHEET: 2 OF 4
PRODUCT SUB LINE:		APPROVED BY:		RELEASE DATE:

1-800-BOLLARDS, Inc.
23392 Madero Road, Suite L
Mission Viejo, CA. 92691-2737
PHONE: 1-800-BOLLARDS
WEB: WWW.1800BOLLARDS.COM
EMAIL: INFO@1800BOLLARDS.COM

TITLE: FIXED BOLLARD

REVISIONS			
LTR	DESCRIPTION	DATE	APPVD

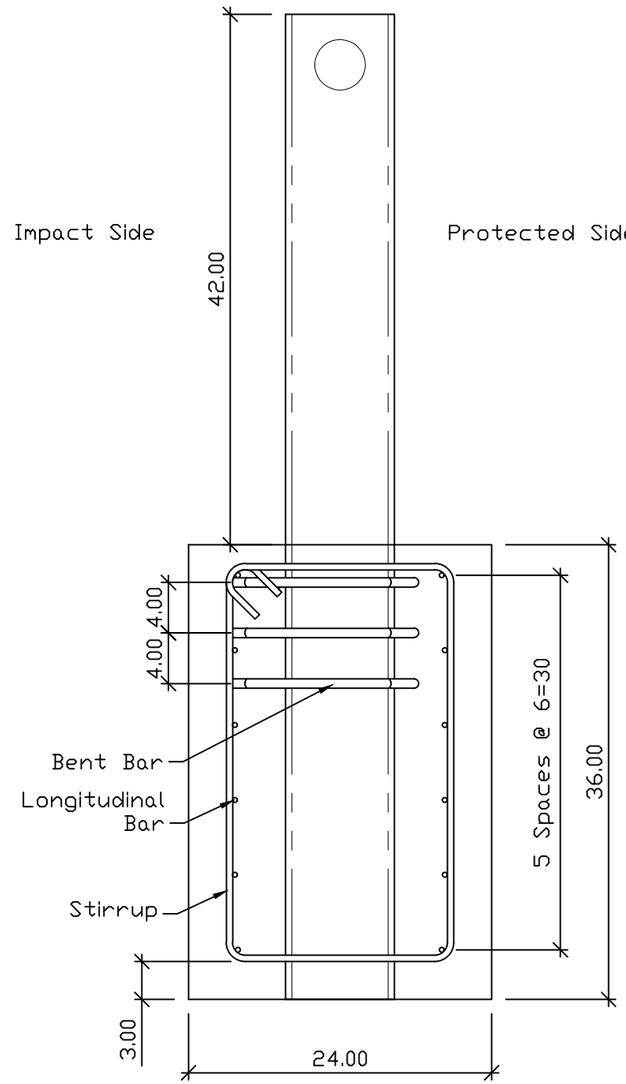

RIGHT VIEW

1.All rebar is ASTM A615 Grade 60.
2.Concrete for grade beam foundation is 4,000 PSI minimum unconfined compressive strength

SERIES NUMBER:	CUSTOM	CAGE CODE	SIZE	DRAWING NUMBER: CUSTOM FIXED. 42
PRODUCT FAMILY:	FIXED BOLLARD			
PRODUCT CLASS:		DRAWN BY: MJW		DRAWING REV:
PRODUCT LINE:	BOLLARD	CHECKED BY:		SHEET: 3 OF 4
PRODUCT SUB LINE:		APPROVED BY:		RELEASE DATE:

1-800-BOLLARDS, Inc.
23392 Madero Road, Suite L
Mission Viejo, CA. 92691-2737
PHONE: 1-800-BOLLARDS
WEB: WWW.1800BOLLARDS.COM
EMAIL: INFO@1800BOLLARDS.COM

TITLE: FIXED BOLLARD

REVISIONS			
LTR	DESCRIPTION	DATE	APPVD

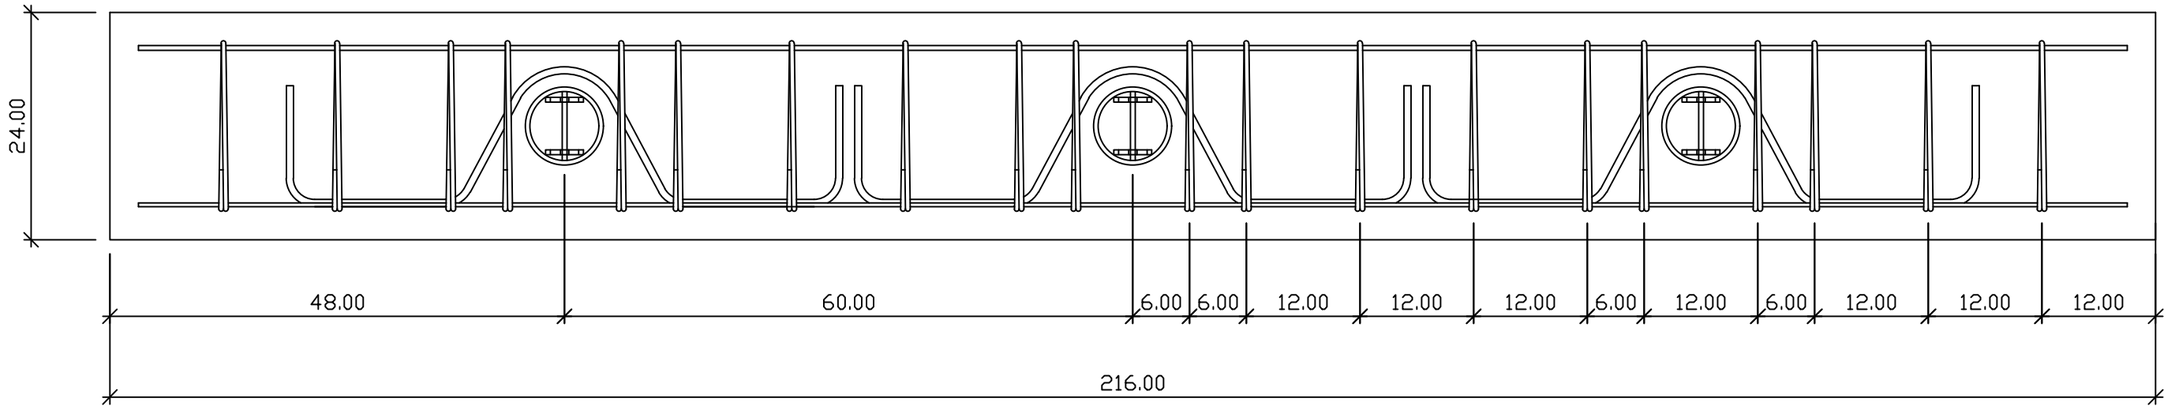

TOP VIEW

1.All rebar is ASTM A615 Grade 60.
2.Concrete for grade beam foundation is 4,000 PSI minimum unconfined compressive strength

SERIES NUMBER:	CUSTOM	CAGE CODE	SIZE	DRAWING NUMBER: CUSTOM FIXED. 42
PRODUCT FAMILY:	FIXED BOLLARD			
PRODUCT CLASS:		DRAWN BY: MJW		DRAWING REV:
PRODUCT LINE:	BOLLARD	CHECKED BY:		SHEET: 4 OF 4
PRODUCT SUB LINE:		APPROVED BY:		RELEASE DATE:

1-800-BOLLARDS, Inc.
23392 Madero Road, Suite L
Mission Viejo, CA. 92691-2737
PHONE: 1-800-BOLLARDS
WEB: WWW.1800BOLLARDS.COM
EMAIL: INFO@1800BOLLARDS.COM

TITLE:
FIXED BOLLARD